



Permit #F00057830-B

FilmL.A., Inc.
1201 W. 5th Street, Suite T-800
Los Angeles, CA 90017
t: (213)977-8600 - f: (213)977-8601
www.filmla.com

Summary Information

Permit No: F00057830-B

Type of Permit: FILMING

Release Date: 11/01/2012

Production Company WOODRIDGE PRODUCTIONS INC

Producer Don Kurt

Insured Company Name WOODRIDGE PRODUCTIONS INC

Director John Avnet

Contact Phone No. 1 310-244-1900

1st AD Annie Berger

Contact Phone No. 2 818-989-1139

Fax 818-989-1164

Production Manager John Vohlers

Address 14533 GAULT ST

FilmL.A. Coordinator Tim Overbeck

VAN NUYS, California 91405

Production Title JUSTIFIED #403

Location Manager Jared Kurt

Type of Production TV Drama

Primary Phone Mobile - 818-636-8129

Secondary Phone Office - 661-294-4960

Location Assistant Yvette Yurcisin and Bryan Glinsky

Primary Phone Mobile - 661-607-3966

Secondary Phone Mobile - 310-404-4235

Fees

FILMLA FILM PERMIT RIDER FEE \$100.00

Total Permit Fee \$100.00

Number of Locations 1



FilmL.A., Inc.
1201 W. 5th Street, Suite T-800
Los Angeles, CA 90017
t: (213)977-8600 - f: (213)977-8601
www.filmla.com

Summary Information**Location****Location 1 of 1****Page 1 of 2**

Permit Number	F00057830-B	Location Manager	Jared Kurt		
Production Company	WOODRIDGE PRODUCTIONS INC	Primary Phone	Mobile - 818-636-8129		
Insured Company	WOODRIDGE PRODUCTIONS INC	Secondary Phone	Office - 661-294-4960		
Production Title	JUSTIFIED #403				
Location Address	1666 Colorado Blvd, Los Angeles, CA, 90041				
Location Type	Private Residence				
Film Dates	11/1/2012 - 11/1/2012 12:00 - 04:00 1 day				
Open or Closed to the Public	Closed				
Generic Conditions	All Vehicles must be parked legally. Community Survey Required Must Maintain 5' Clearance on Sidewalks/Walkways No cast or crew parking on area streets No interference with merchant activity No stopping or setting up in front of merchants or residents without prior approval Notify LAPD Northeast Division (213) 485-2563 and comm. (213) 978-6552 1/2 hour prior to any gunfire, brandishing weapons, and/or special effects Number of uniformed officers listed on the permit is a minimum requirement. Permittee remains responsible for deploying a sufficient number of uniformed officers to provide traffic and crowd control to ensure the safety of the film crew and the public. Traffic control must be done in accordance w/MUTCD Traffic Officers Required Uniformed officers shall have a copy of the film permit in their possession and are required to confirm that all traffic control signage devices are in place.				
Please see attached documents	57830 - SS_CURB_LANE_COLORADO_MT ROYAL_VINCENT.pdf 57830 - SS_CURB_PLS ONE_COLORADO_MT ROYAL_VINCENT.pdf				
Equipment on Location	Type	Quantity	Personnel on Location	Type	Quantity
	5 or 10 ton trucks	5		Cast	10
	Cast/Crew vehicles	5		Crew	70
	Cube Trucks	3		Off-Duty/Retired LAPD Officer(s)	2
	Generator	1			
	Motor Homes	2			
	Picture vehicles	5			
	Stakebed Trucks	3			
	Trailers	1			
	Vans	2			
Filming Activities	Atmospheric Smoke Effects; Brandishing weapons; Equipment on sidewalk, in curb lane & across street; Interior and exterior dialogue; Intermittent pedestrian control; Intermittent traffic control - 2 minutes standard; Wetdown; "FlashFire"(NonGun Gunfire); Interior Filming @1666 1/2 Colorado Blvd.;				
Gunfire	Shot Type	Load Type	No. Takes Per Day	No. Times Per Take	
	Exterior Non-gun	Full Load	10 - 15	10 - 15	
Jurisdiction	Political: Los Angeles City - Council District 14	Police: Los Angeles Police Department	Fire: Los Angeles City		
Thomas Guide	Page: 565	Grid: B6			
Coordinator Note	RIDER B EXTENDS HOURS				



FilmL.A., Inc.
1201 W. 5th Street, Suite T-800
Los Angeles, CA 90017
t: (213)977-8600 - f: (213)977-8601
www.filmla.com

Summary Information**Location****Location 1 of 1****Page 2 of 2**


Permit Number	F00057830-B	Location Manager	Jared Kurt
Production Company	WOODRIDGE PRODUCTIONS INC	Primary Phone	Mobile - 818-636-8129
Insured Company	WOODRIDGE PRODUCTIONS INC	Secondary Phone	Office - 661-294-4960
Production Title	JUSTIFIED #403		

Parking Base Camp
Location Type : Filming Location


Crew Parking
Location Type : Filming Location

NOT
FOR
REPRODUCTION

CURB ONLY CLOSURE

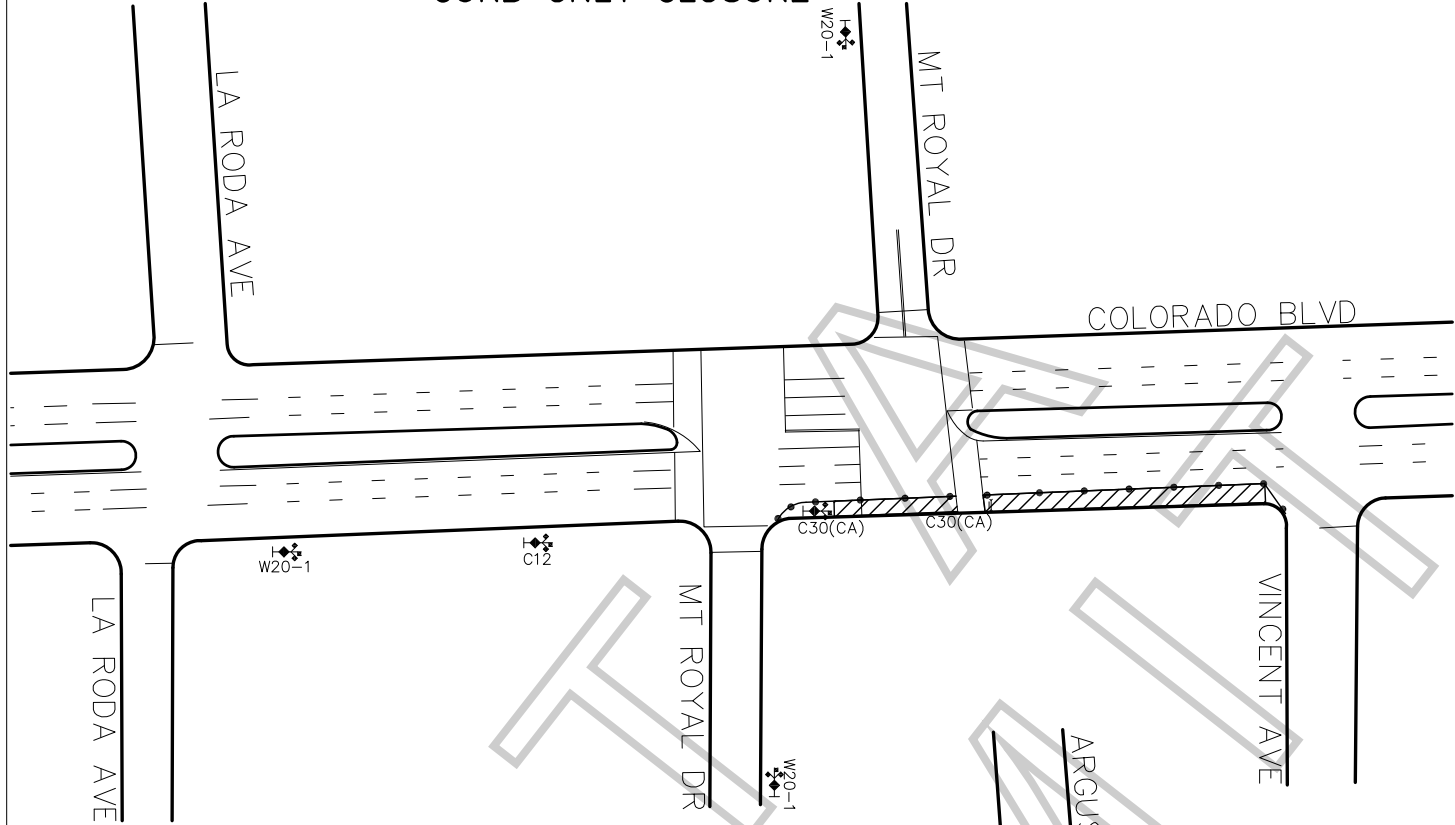

CURB PLUS LANE CLOSURE

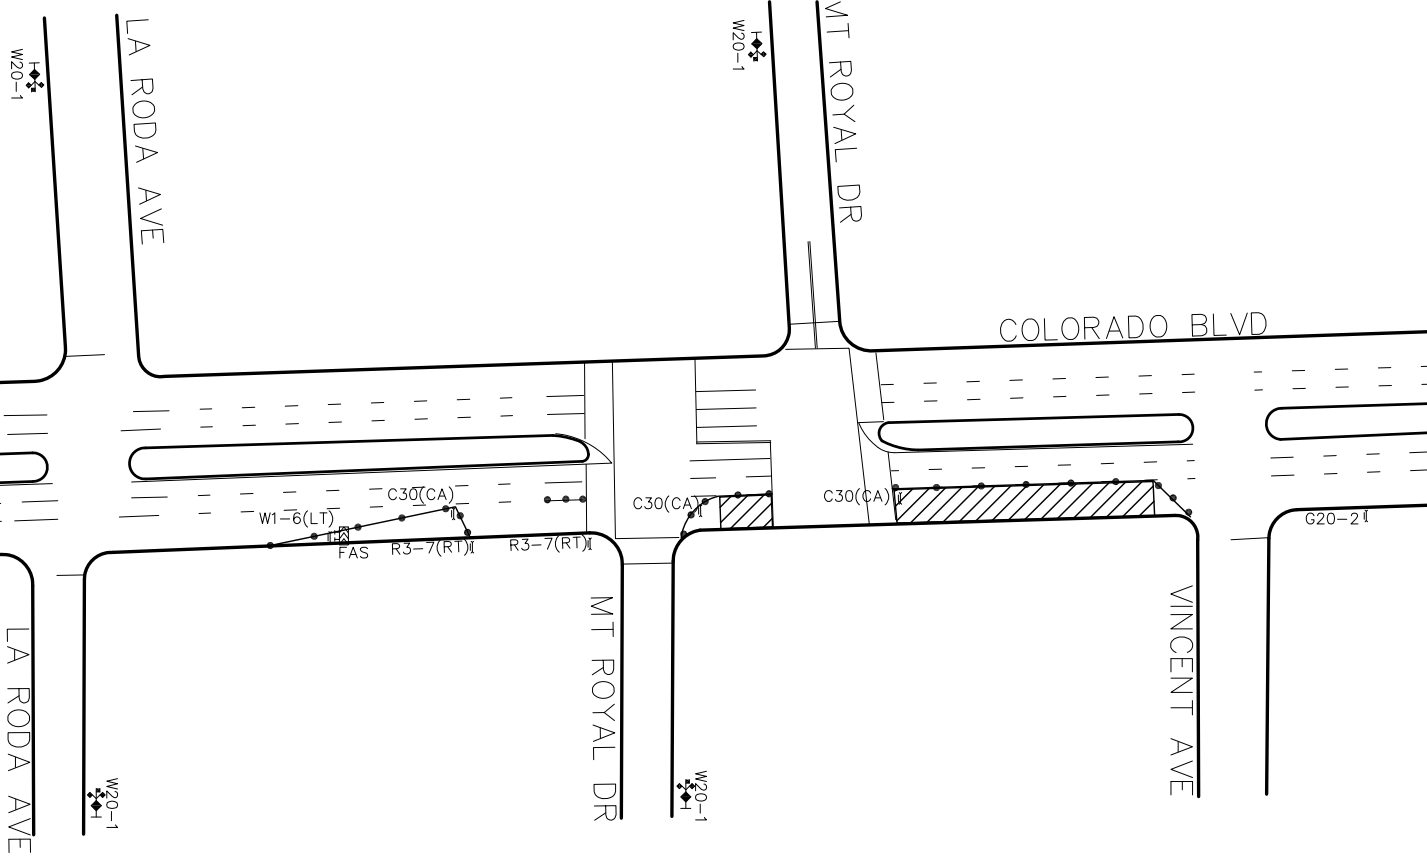

FILM LA COORDINATOR: TIM OVERBECK
FILM LA PERMIT # F-57830

CLOSURE INFO:
S/S CURB OF COLORADO BLVD
FROM MT. ROYAL DR – VINCENT AVE
11/1, 1800–1900
S/S CURB LANE OF COLORADO BLVD
FROM MT. ROYAL DR – VINCENT AVE
11/1, 1900–2000

JUSTIFIED
”#403”
LOCATIONS CONTACT:
ALYJOE VALDEZ 323.260.4777(4PPS)

LEGEND:


- ADVANCE WARNING SIGN
- SIGN ON TYPE I BARRICADE
- TRAFFIC CONE 28” (REFLECTIVE)
- FLASHING ARROW SIGN (FAS)
- CLOSURE/WORK AREA

W20-1	W20-5(RT OR LT)	C30(CA)	W1-6(LT)	R3-7(RT)	G20-2	C12



TCP DRAWN BY:
GRACIE CUEVAS
PACIFIC TRAFFIC CONTROL, INC.
323.981.0600 PH.
LIC # 944488

- GENERAL NOTES:
- ALL SIGNING, STRIPING, AND TRAFFIC CONTROL DEVICES SHALL CONFORM TO THE CURRENT STATE OF CALIFORNIA DEPARTMENT OF TRANSPORTATION (CALTRANS) STANDARD PLANS AND STANDARD SPECIFICATIONS, CALIFORNIA M.U.T.C.D., AND ANY ADDENDUMS THERTO, AND AS SHOWN ON THESE PLANS.
 - THERE SHALL BE NO INTERFERENCE WITH TRAFFIC SIGNALS OR CROSSWALKS.
 - CONES SHALL BE 28” MINIMUM HEIGHT AND SHALL HAVE REFLECTORIZED SLEEVES FOR NIGHT WORK.
 - POLICE SHALL DIRECT TRAFFIC AS NECESSARY.

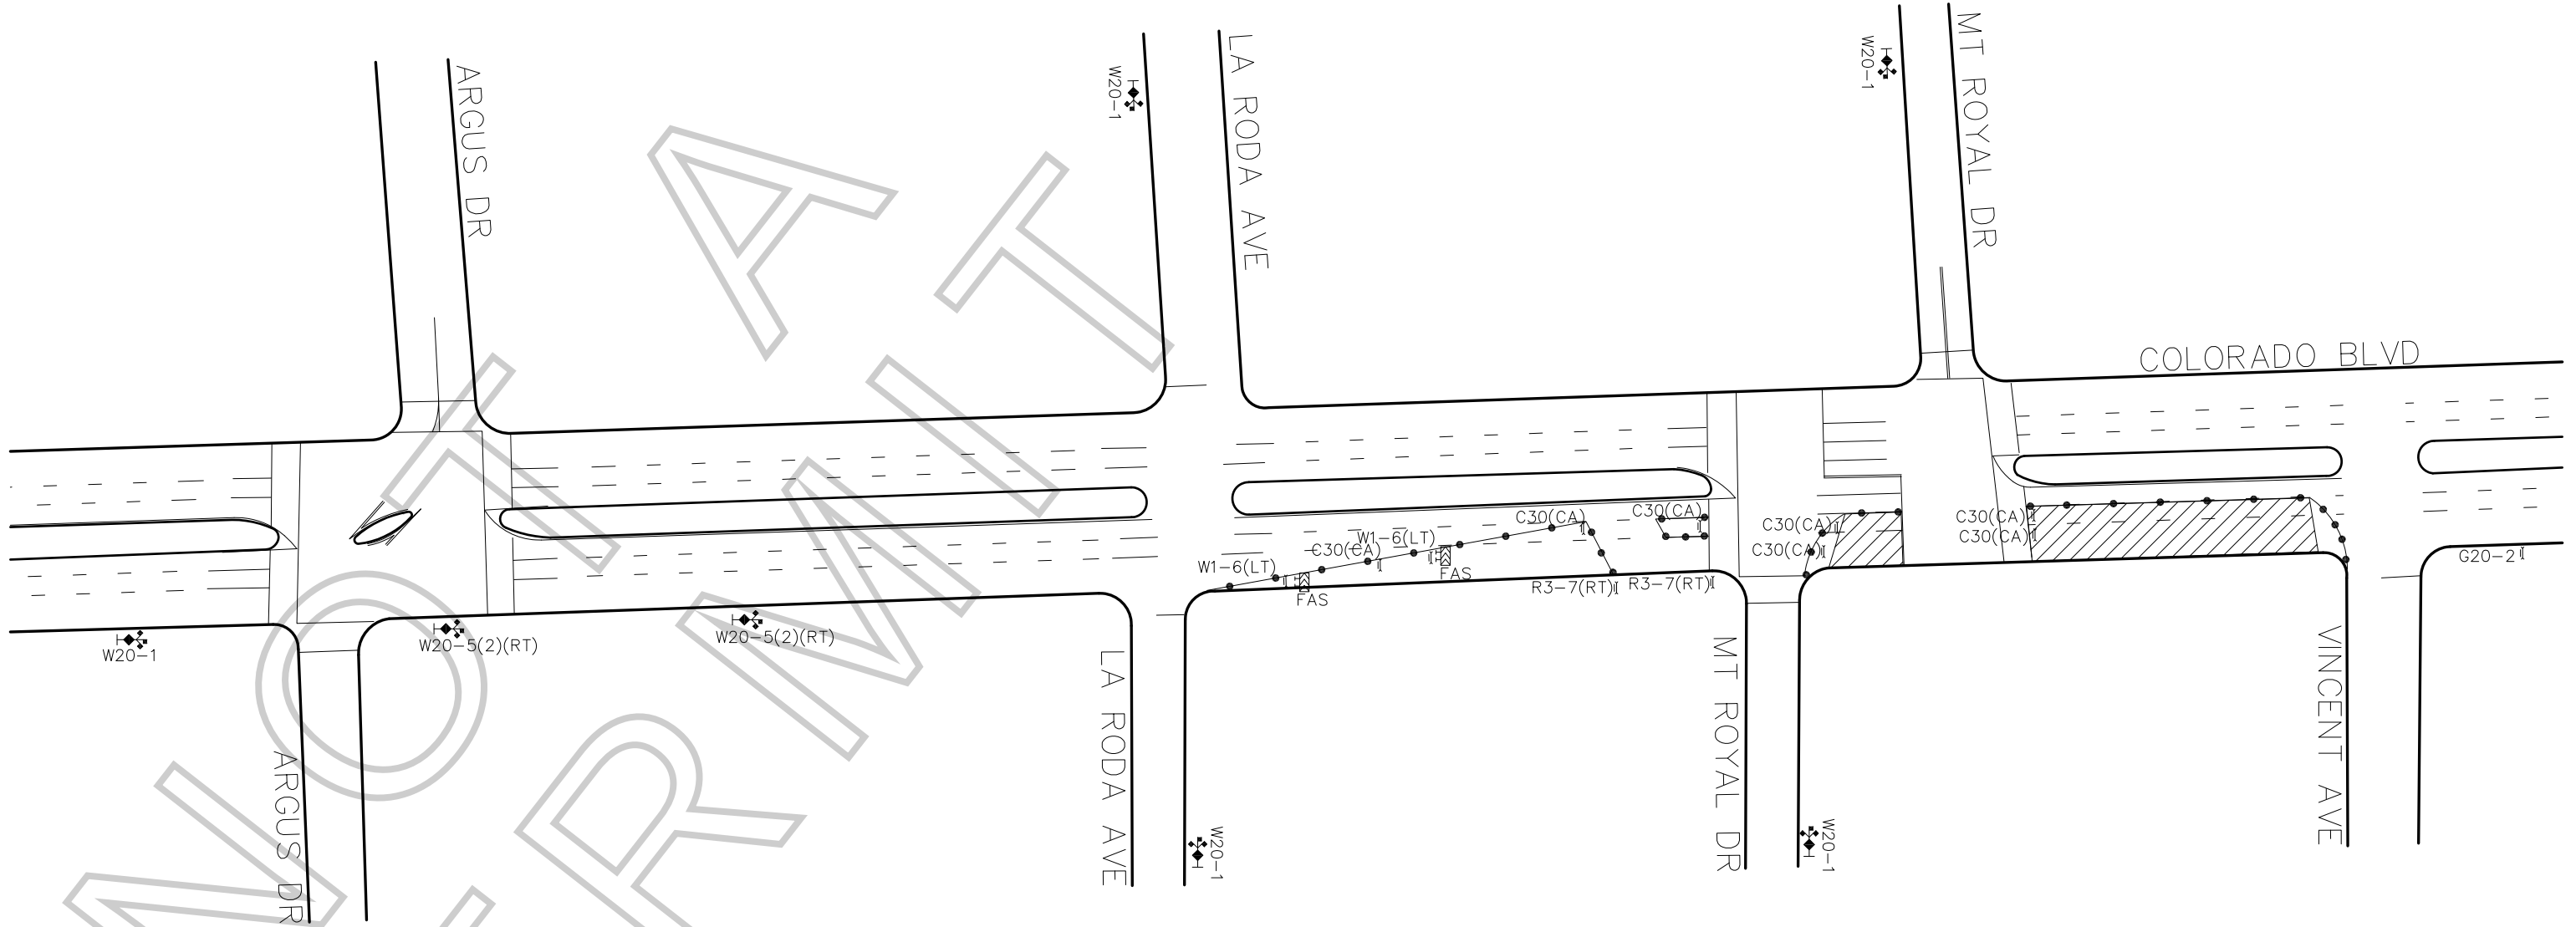

LEGEND:

- ADVANCE WARNING SIGN
- SIGN ON TYPE I BARRICADE
- TRAFFIC CONE 28" (REFLECTIVE)
- FLASHING ARROW SIGN (FAS)
- CLOSURE/WORK AREA

W20-1	W20-5(RT OR LT)	C30(CA)	W1-6(LT)	R3-7(RT)	G20-2

FILM LA COORDINATOR: TIM OVERBECK
FILM LA PERMIT # F-57830

CLOSURE INFO:

S/S CURB LANE PLUS ADJACENT LANE OF COLORADO BLVD
FROM MT. ROYAL DR – VINCENT AVE
11/1, 2000-0400

JUSTIFIED

"#403"

LOCATIONS CONTACT:
ALYJOE VALDEZ 323.260.4777(4PPS)



TCP DRAWN BY:
GRACIE CUEVAS
PACIFIC TRAFFIC CONTROL, INC.
323.981.0600 PH.
LIC # 944488

GENERAL NOTES:

- ALL SIGNING, STRIPING, AND TRAFFIC CONTROL DEVICES SHALL CONFORM TO THE CURRENT STATE OF CALIFORNIA DEPARTMENT OF TRANSPORTATION (CALTRANS) STANDARD PLANS AND STANDARD SPECIFICATIONS, CALIFORNIA M.U.T.C.D., AND ANY ADDENDUMS THERTO, AND AS SHOWN ON THESE PLANS.
- THERE SHALL BE NO INTERFERENCE WITH TRAFFIC SIGNALS OR CROSSWALKS.
- CONES SHALL BE 28" MINIMUM HEIGHT AND SHALL HAVE REFLECTORIZED SLEEVES FOR NIGHT WORK.
- POLICE SHALL DIRECT TRAFFIC AS NECESSARY.